Engineering
Landscape Architecture
and Environmental Science
MILONE & MACBROOM®
99 Realty Drive
Cheshire, Connecticut 06410
(203) 271-1773 Fax (203) 272-9733
www.miloneandmacbroom.com

REVISIONS

SHEET INDEX & OVERALL PLAN

MOHAWK BICYCLE / PEDESTRIAN TRAIL
FEASIBILITY AND INVESTMENT STUDY
NORTH ADAMS & WILLIAMSTOWN,
MASSACHUSETTS

--	GDH	--
DESIGNED	DRAWN	CHECKED

SCALE 1"=2000'

DATE MAR. 23, 2010

PROJECT NO. 3926-01

INDEX

SHEET NO.

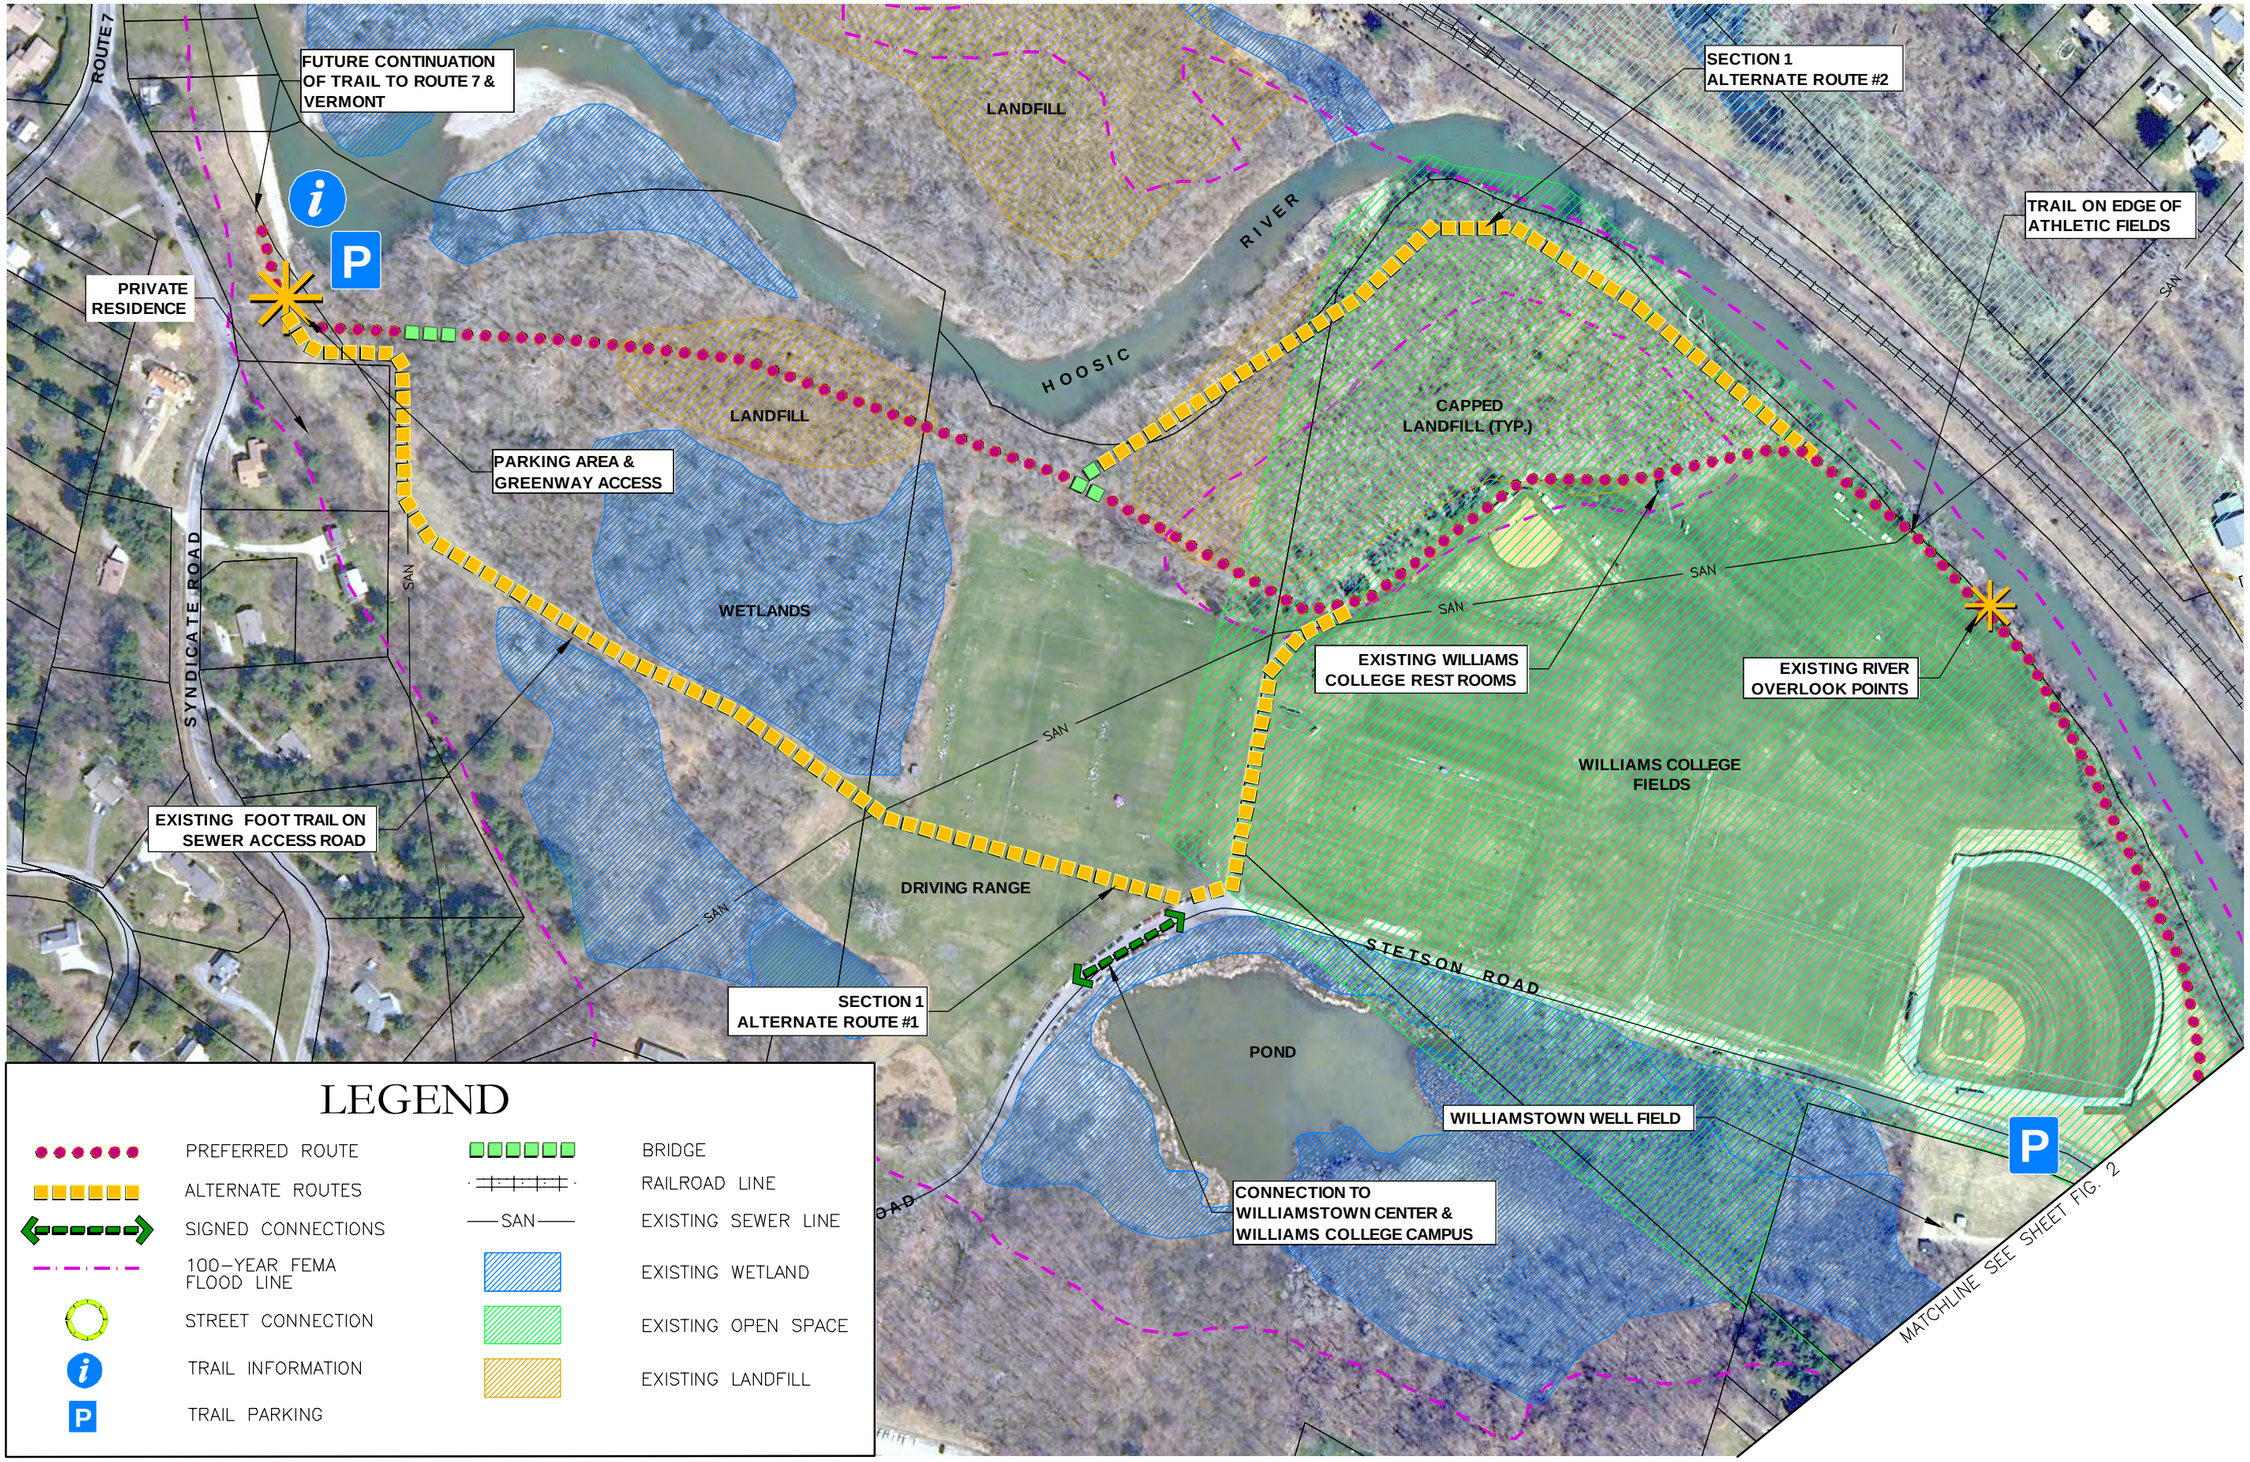

N W E S

Engineering Landscape Architecture and Environmental Science

MILONE & MACBROOM®

99 Realty Drive
Cheshire, Connecticut 06410
(203) 271-1773 Fax (203) 272-9733
www.miloneandmacbroom.com

REVISIONS

FIGURE 1

MOHAWK BICYCLE / PEDESTRIAN TRAIL
FEASIBILITY AND INVESTMENT STUDY
NORTH ADAMS & WILLIAMSTOWN, MASSACHUSETTS

GDH	GDH	--
DESIGNED	DRAWN	CHECKED

SCALE 1"=250'

DATE MAR. 23, 2010

PROJECT NO. 3926-01

FIG. 1

SHEET NO.

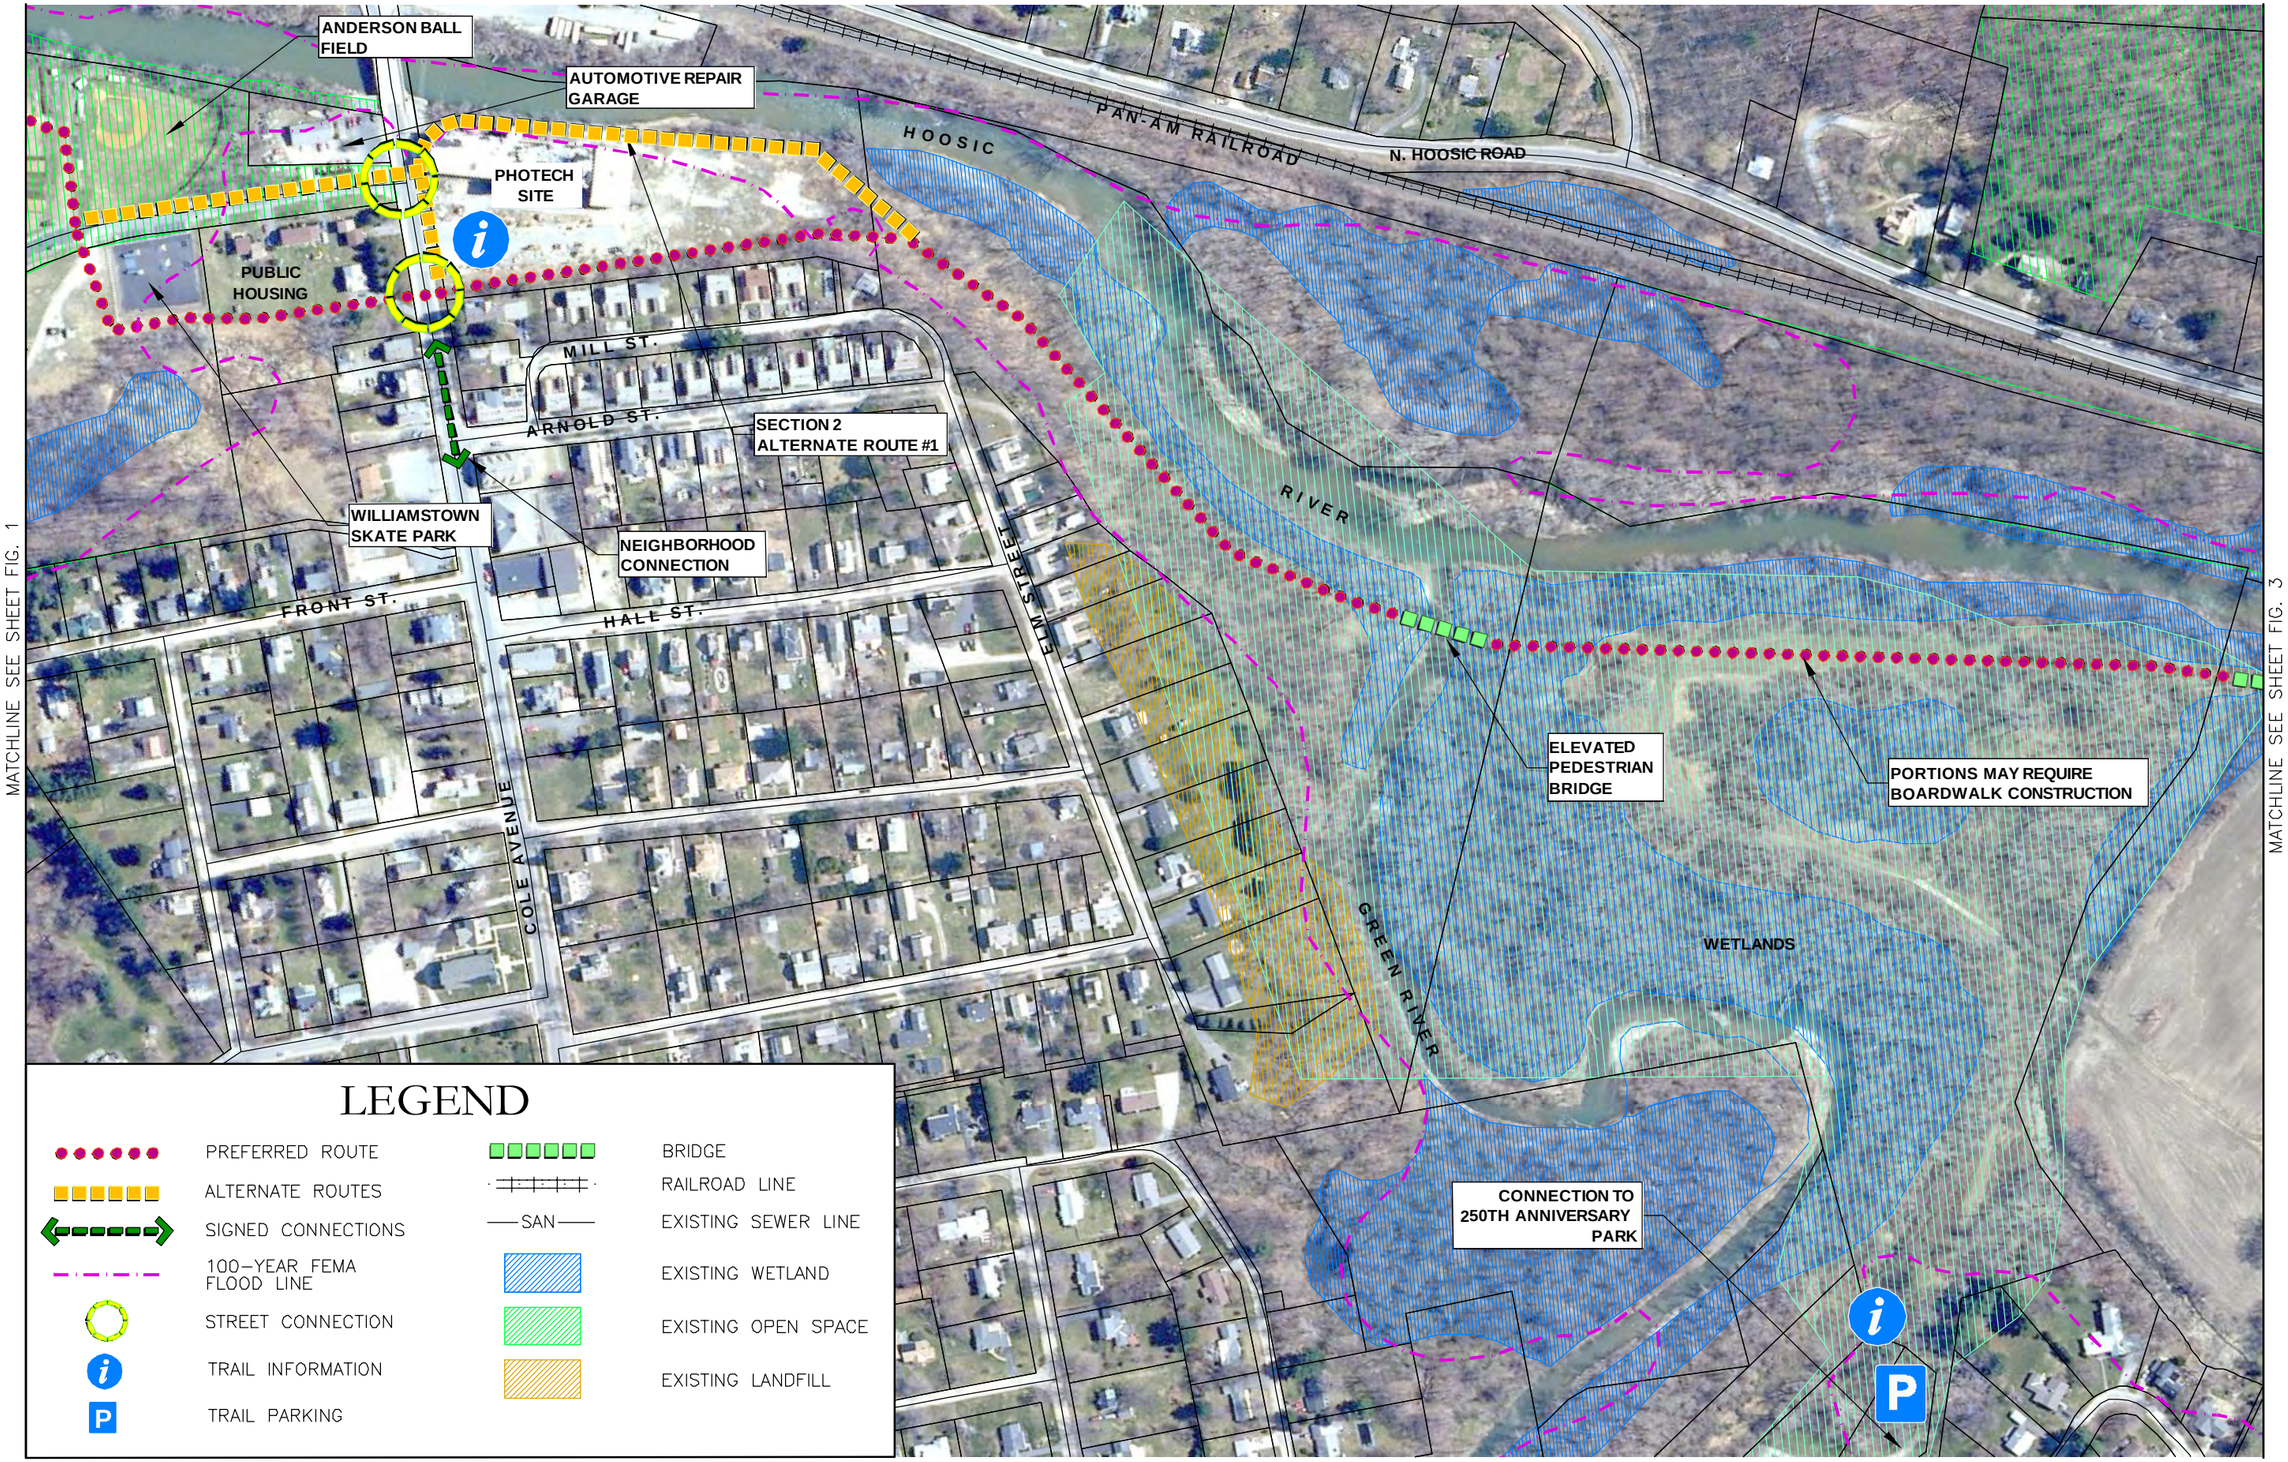

Engineering
Landscape Architecture
and Environmental Science

MILONE & MACBROOM®

99 Realty Drive
Cheshire, Connecticut 06410
(203) 271-1773 Fax (203) 272-9733
www.miloneandmacbroom.com

REVISIONS

FIGURE 2
MOHAWK BICYCLE / PEDESTRIAN TRAIL
FEASIBILITY AND INVESTMENT STUDY
NORTH ADAMS & WILLIAMSTOWN,
MASSACHUSETTS

DESIGNED	DRAWN	CHECKED
GDH	GDH	--

SCALE 1"=250'

DATE MAR. 23, 2010

PROJECT NO. 3926-01

FIG. 2

SHEET NO.

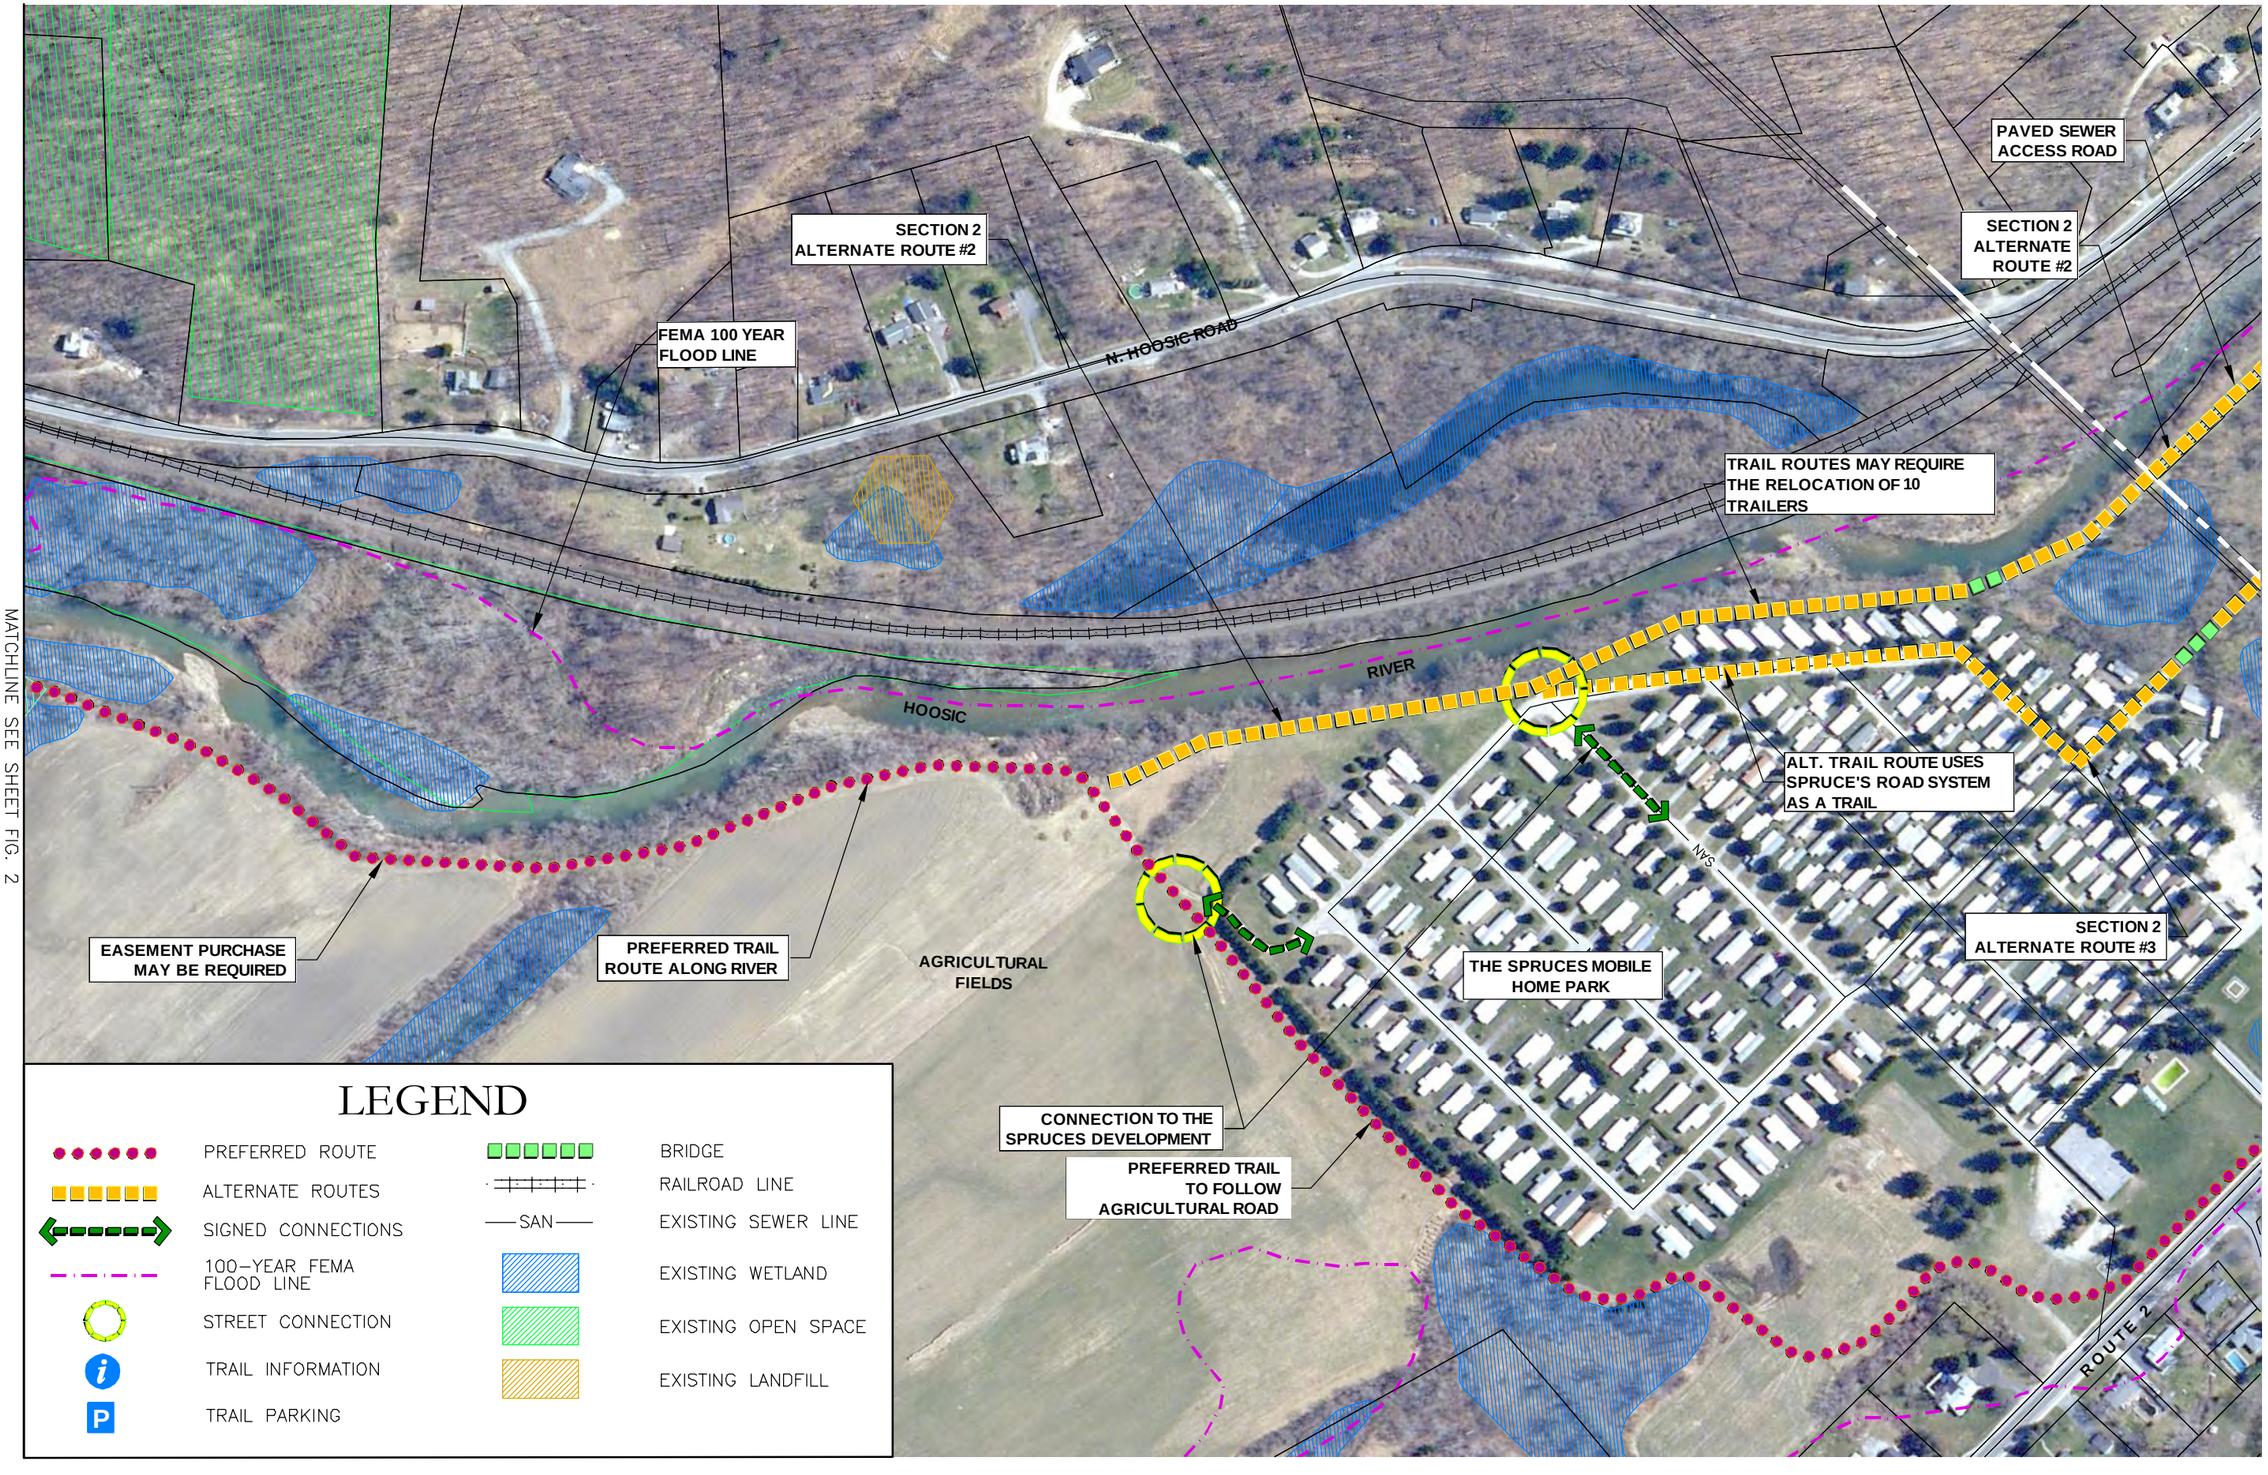

Engineering
Landscape Architecture
and Environmental Science
MILONE & MACBROOM®
99 Realty Drive
Cheshire, Connecticut 06410
(203) 271-1773 Fax (203) 272-9733
www.miloneandmacbroom.com

REVISIONS

FIGURE 3
MOHAWK BICYCLE / PEDESTRIAN TRAIL
FEASIBILITY AND INVESTMENT STUDY
NORTH ADAMS & WILLIAMSTOWN, MASSACHUSETTS

GDH	GDH	--
DESIGNED	DRAWN	CHECKED

SCALE 1"=250'

DATE MAR. 23, 2010

PROJECT NO. 3926-01

FIG. 3
SHEET NO.

LEGEND

- PREFERRED ROUTE
- ALTERNATE ROUTES
- SIGNED CONNECTIONS
- 100-YEAR FEMA FLOOD LINE
- STREET CONNECTION
- TRAIL INFORMATION
- TRAIL PARKING
- BRIDGE
- RAILROAD LINE
- SAN — EXISTING SEWER LINE
- EXISTING WETLAND
- EXISTING OPEN SPACE
- EXISTING LANDFILL

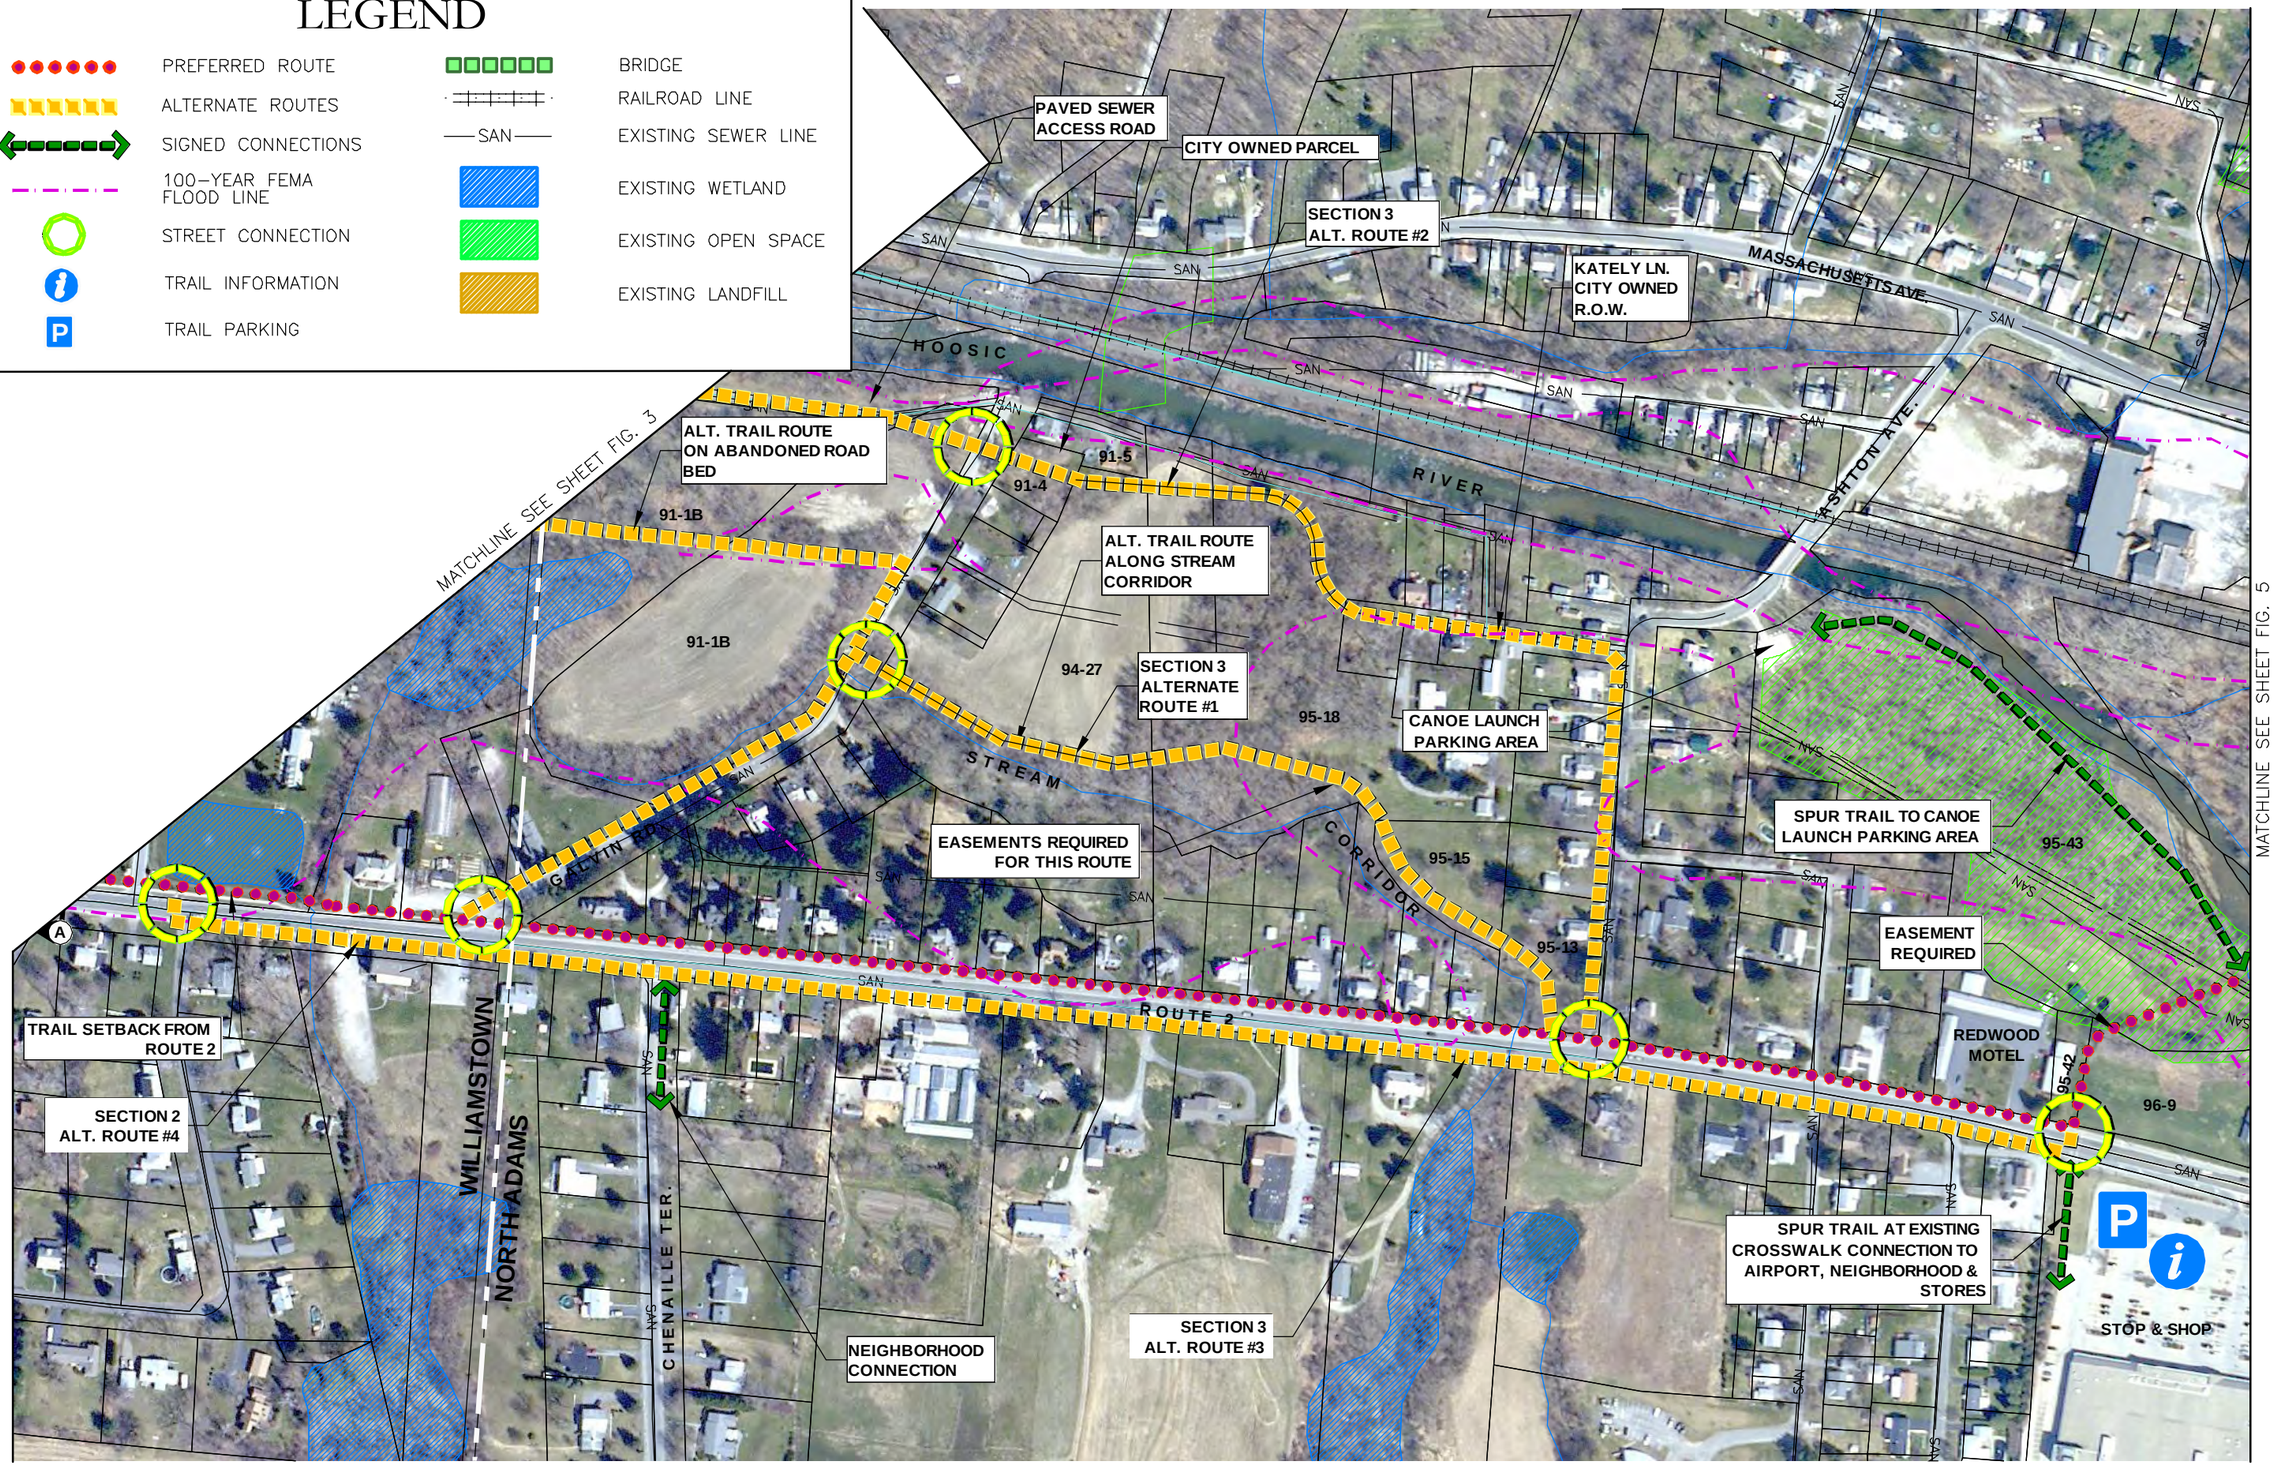

N W E S

Engineering Landscape Architecture and Environmental Science

MILONE & MACBROOM®

99 Realty Drive
Cheshire, Connecticut 06410
(203) 271-1773 Fax (203) 272-9733
www.miloneandmacbroom.com

REVISIONS

FIGURE 4
MOHAWK BICYCLE / PEDESTRIAN TRAIL FEASIBILITY AND INVESTMENT STUDY
NORTH ADAMS & WILLIAMSTOWN, MASSACHUSETTS

GDH	GDH	--
DESIGNED	DRAWN	CHECKED

SCALE 1"=250'

DATE MAR. 23, 2010

PROJECT NO. 3926-01

FIG. 4

SHEET NO.

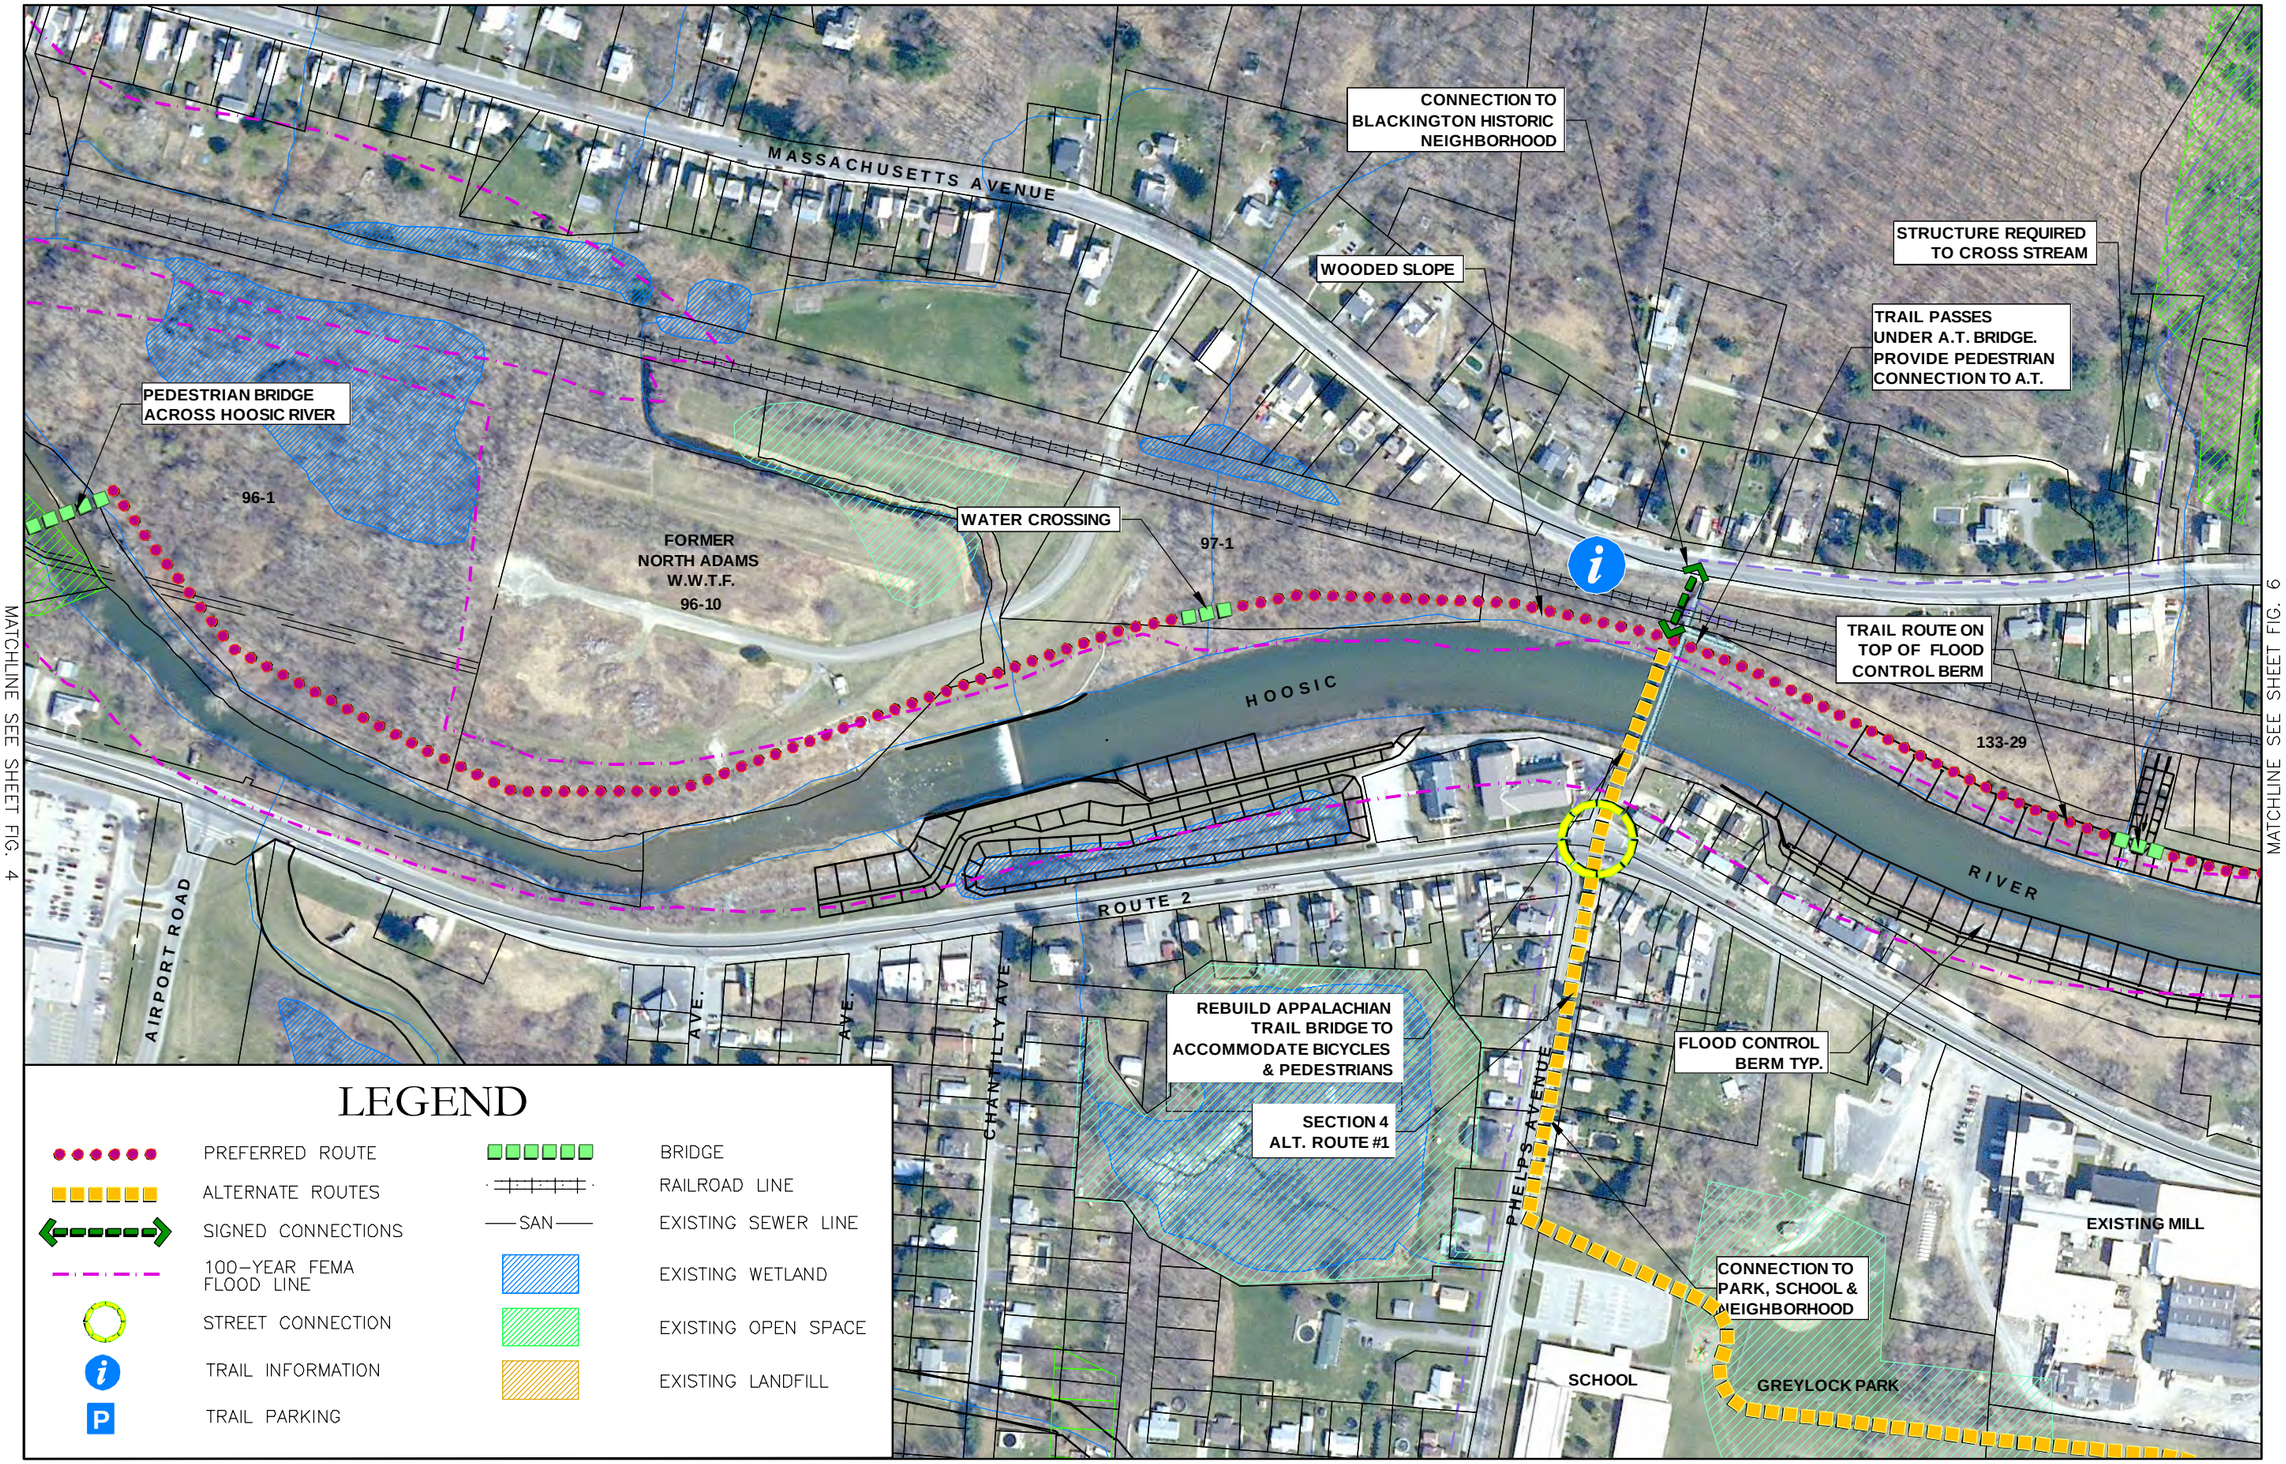

N
W
E
S

Engineering
Landscape Architecture
and Environmental Science

MILONE & MACBROOM®

99 Realty Drive
Cheshire, Connecticut 06410
(203) 271-1773 Fax (203) 272-9733
www.miloneandmacbroom.com

REVISIONS

FIGURE 5

MOHAWK BICYCLE / PEDESTRIAN TRAIL
FEASIBILITY AND INVESTMENT STUDY

NORTH ADAMS & WILLIAMSTOWN,
MASSACHUSETTS

DESIGNED	DRAWN	CHECKED
GDH	GDH	--

SCALE 1"=250'

DATE MAR. 23, 2010

PROJECT NO. 3926-01

FIG. 5

SHEET NO.

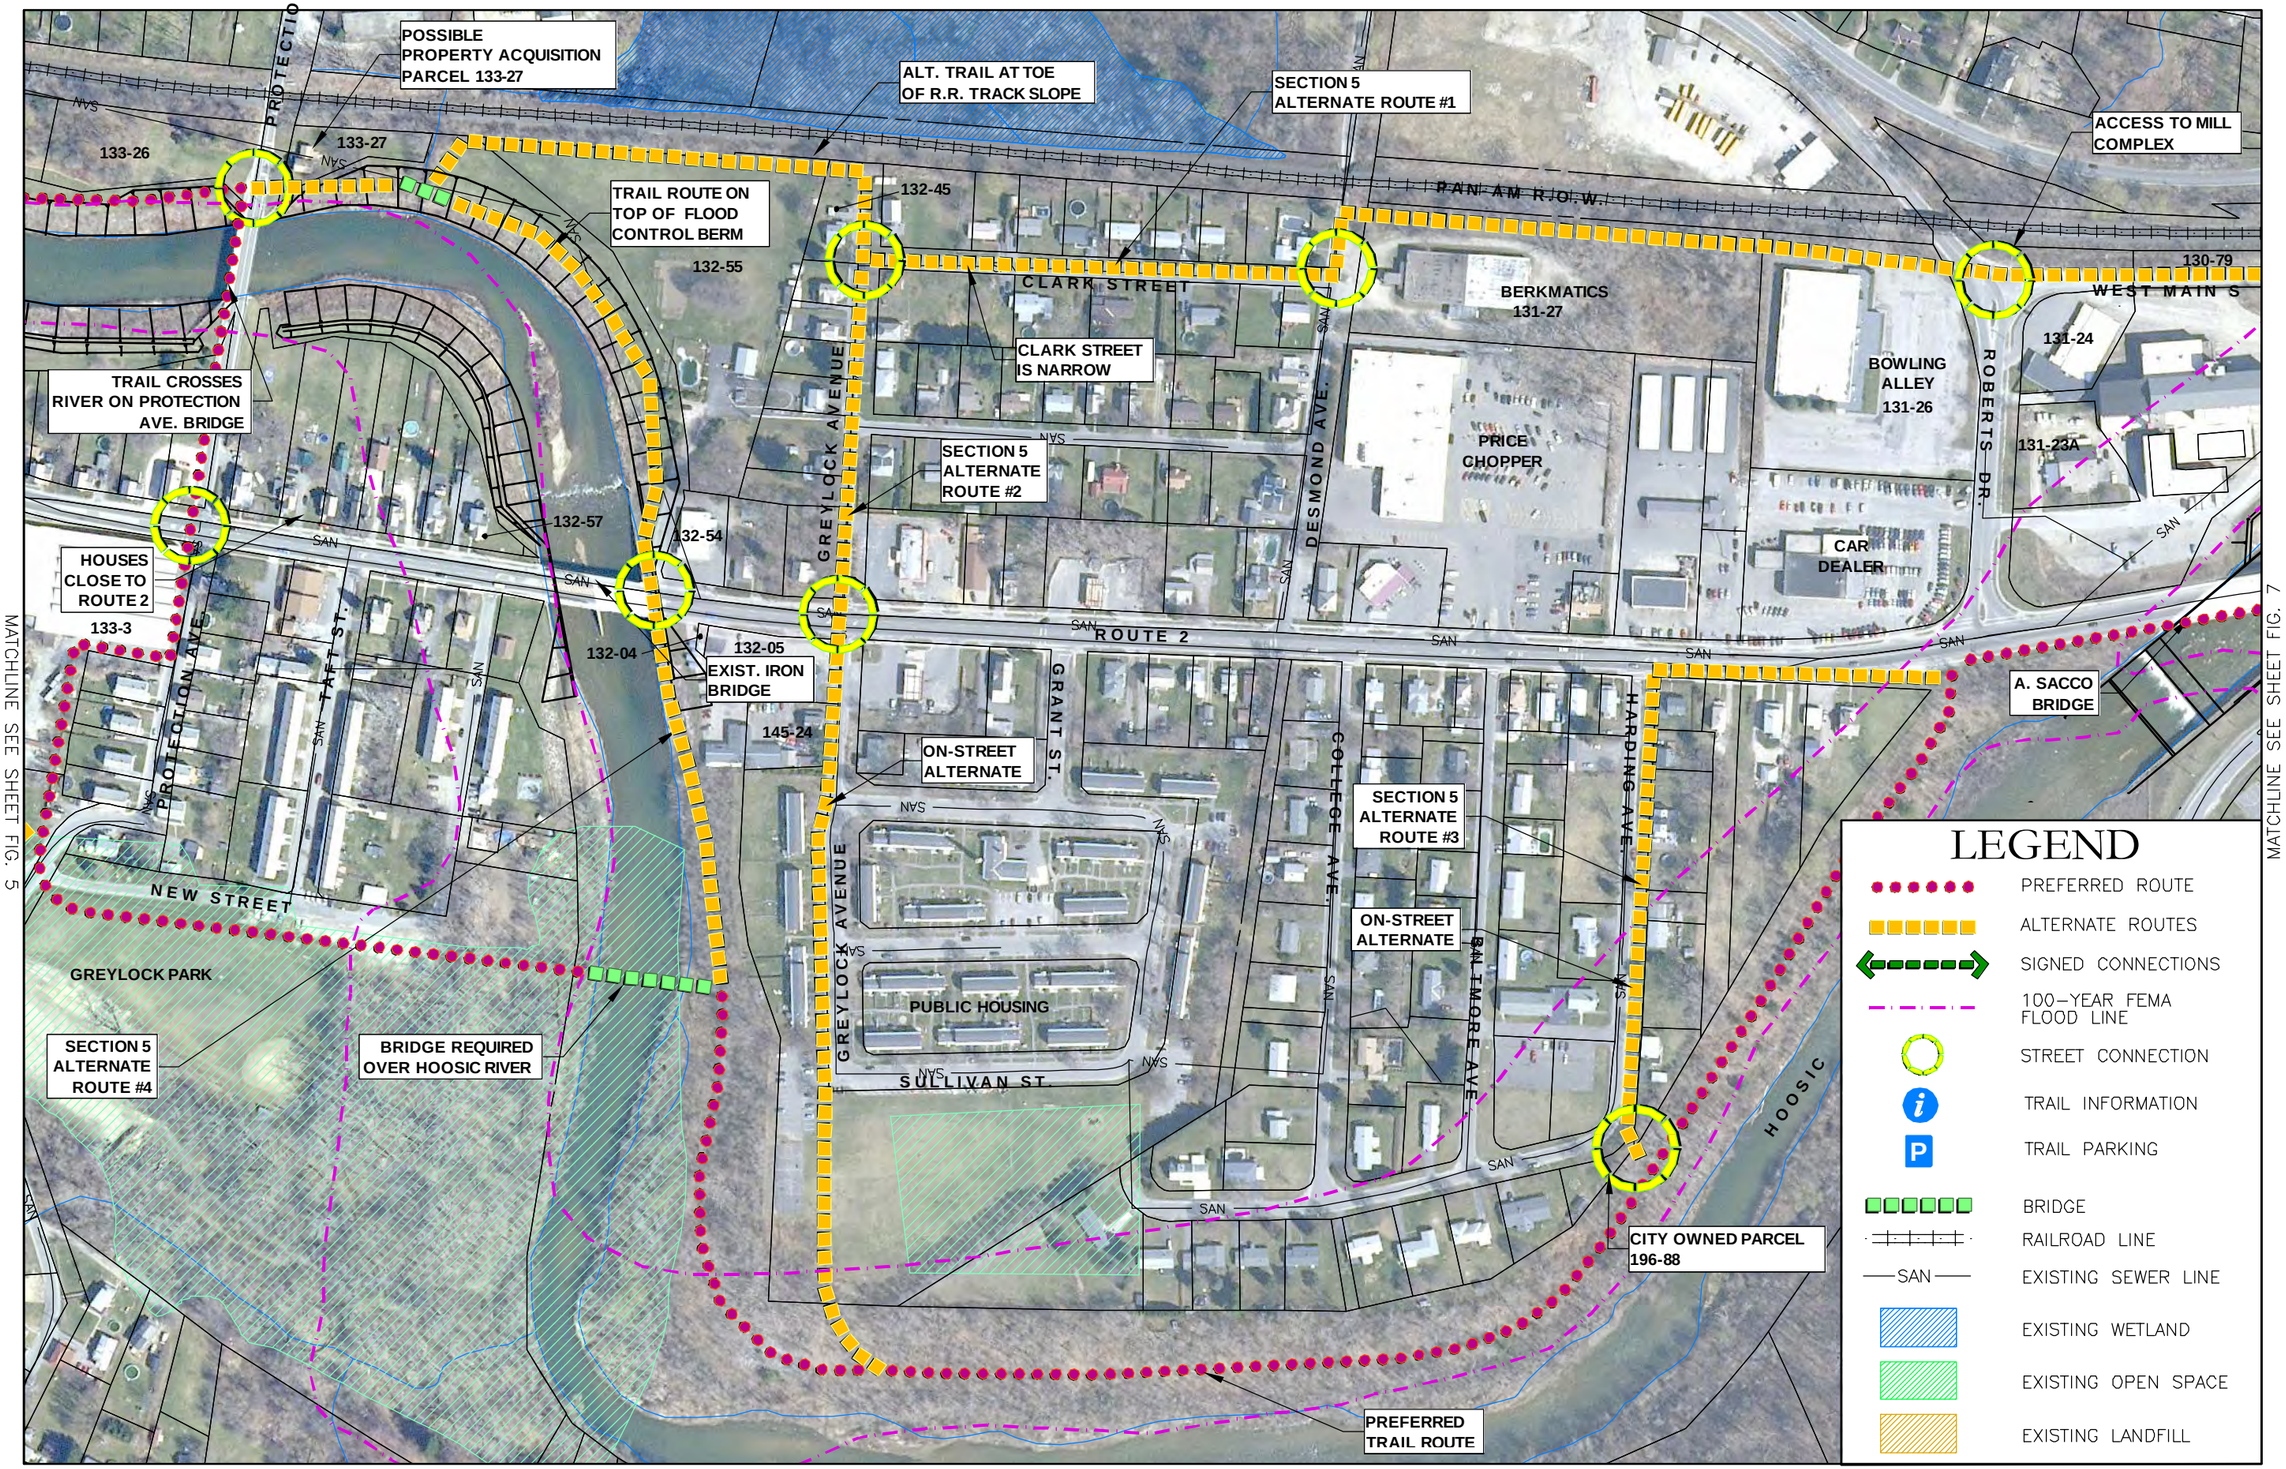

N W E S

Engineering Landscape Architecture and Environmental Science

MILONE & MACBROOM®

99 Realty Drive
Cheshire, Connecticut 06410
(203) 271-1773 Fax (203) 272-9733
www.miloneandmacbroom.com

REVISIONS

FIGURE 6

MOHAWK BICYCLE / PEDESTRIAN TRAIL FEASIBILITY AND INVESTMENT STUDY

NORTH ADAMS & WILLIAMSTOWN, MASSACHUSETTS

GDH	GDH	--
DESIGNED	DRAWN	CHECKED

SCALE 1"=250'

DATE MAR. 23, 2010

PROJECT NO. 3926-01

FIG. 6

SHEET NO.

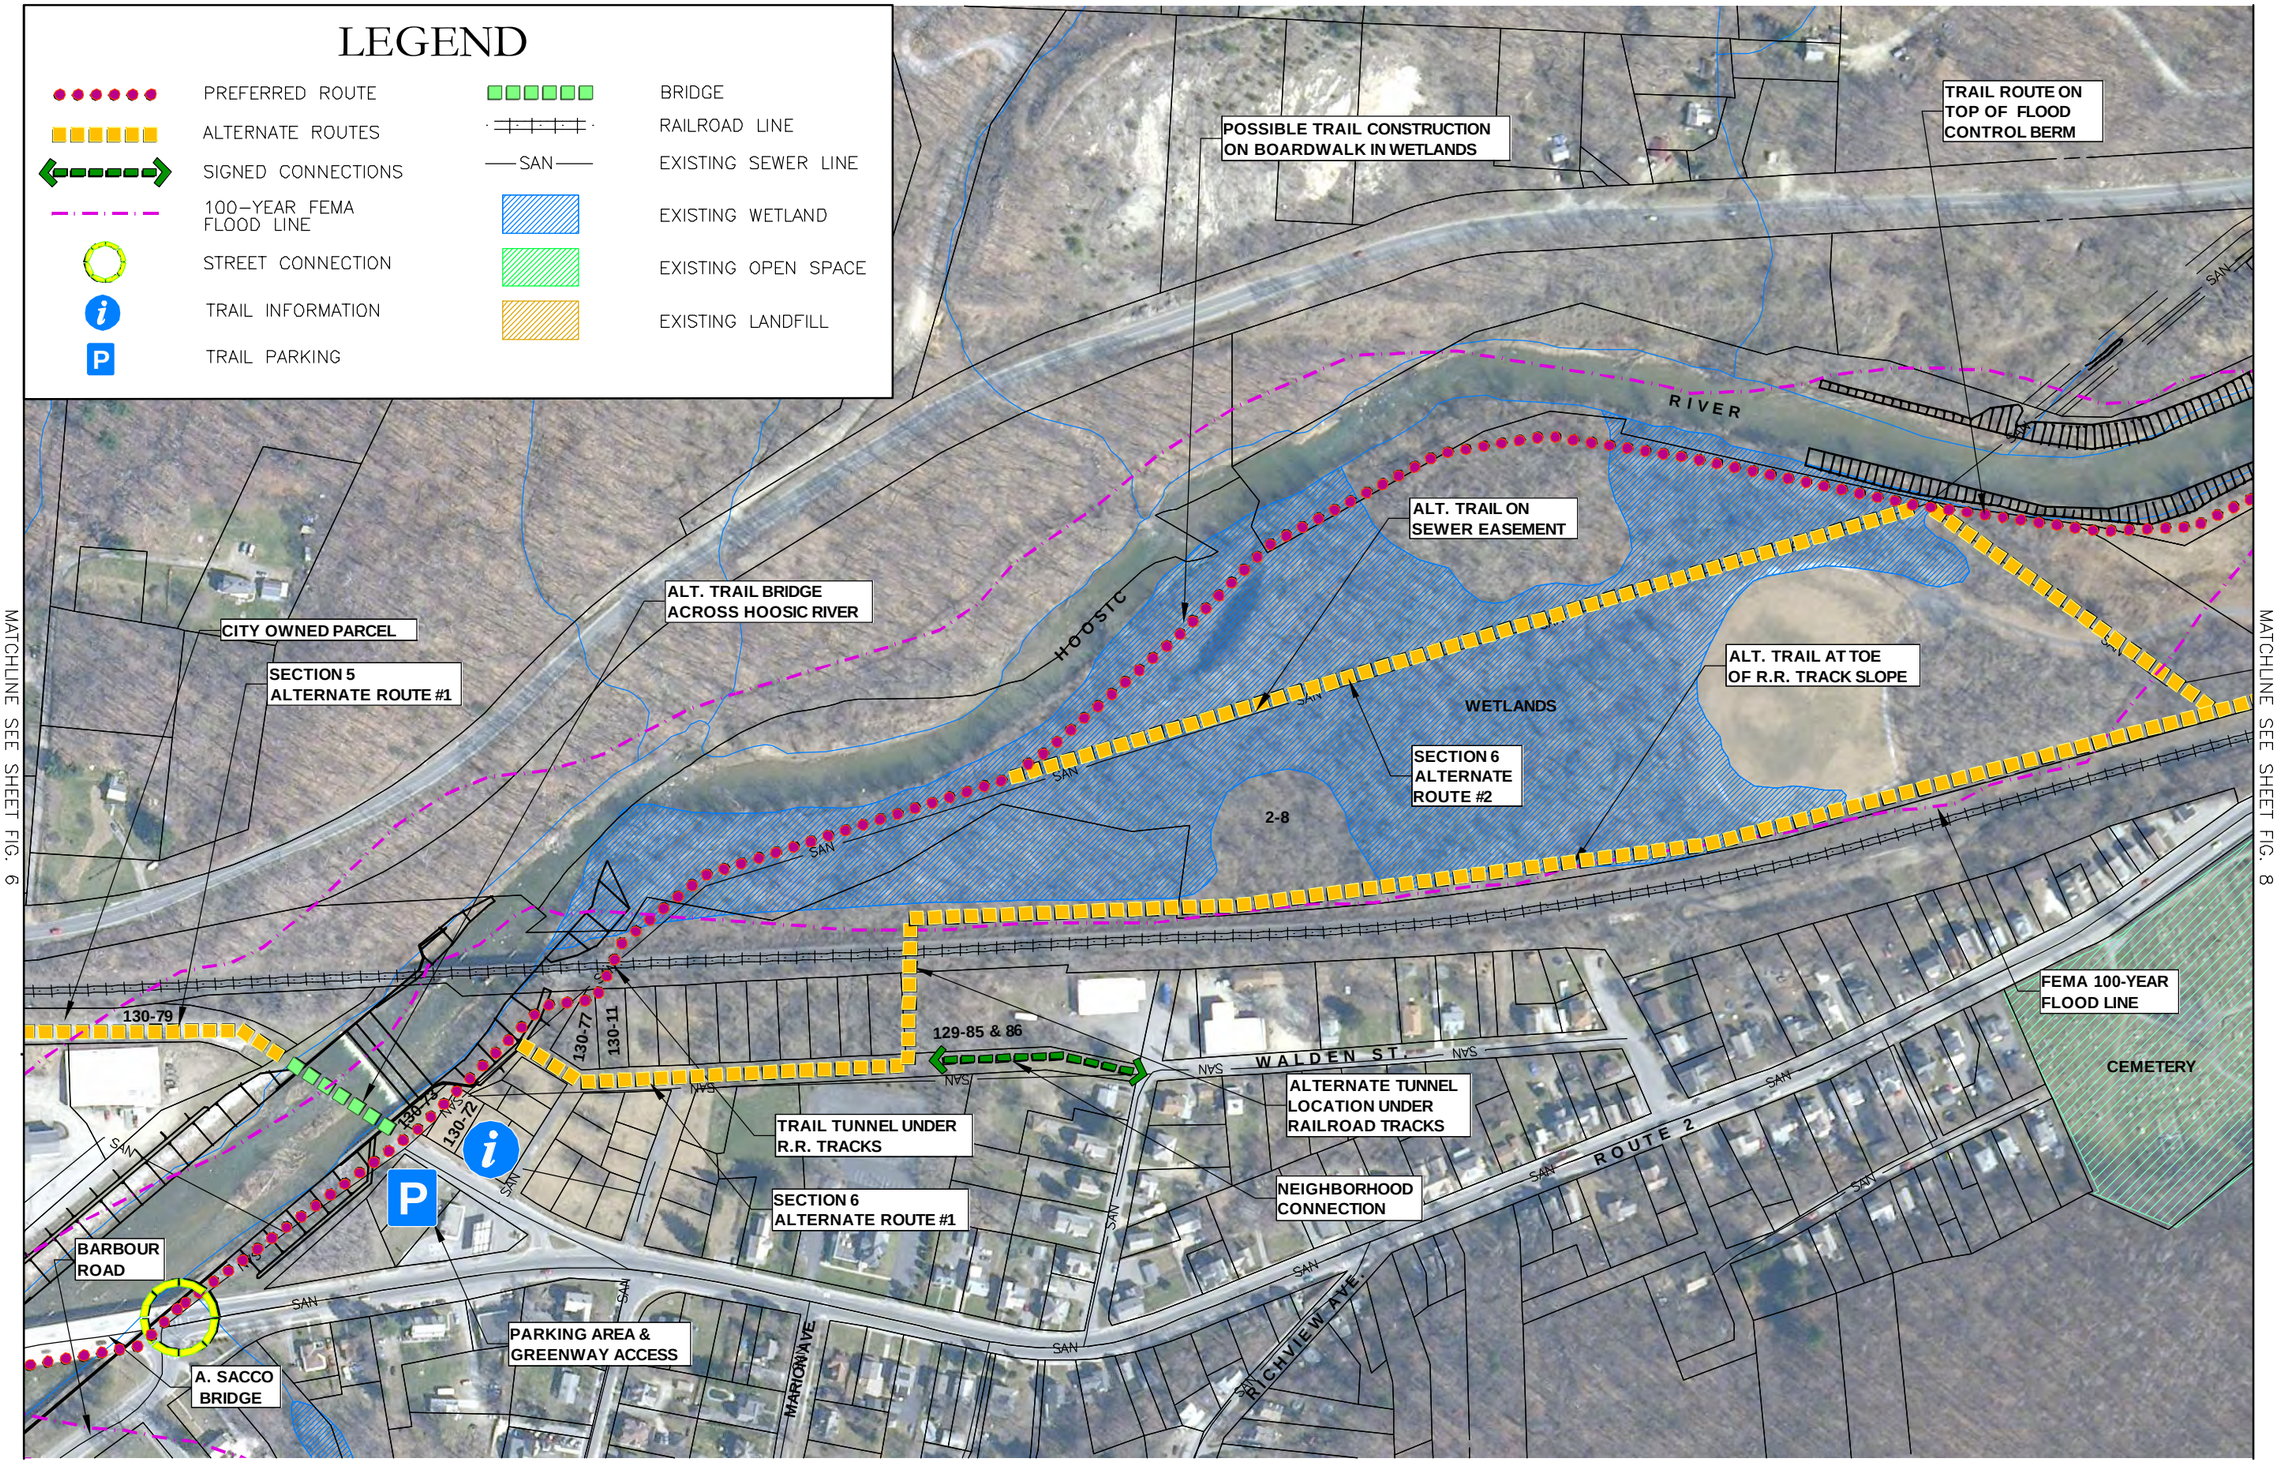

N
W
E
S

Engineering
Landscape Architecture
and Environmental Science

MILONE & MACBROOM®

99 Realty Drive
Cheshire, Connecticut 06410
(203) 271-1773 Fax (203) 272-9733
www.miloneandmacbroom.com

REVISIONS

FIGURE 7
MOHAWK BICYCLE / PEDESTRIAN TRAIL
FEASIBILITY AND INVESTMENT STUDY
NORTH ADAMS & WILLIAMSTOWN,
MASSACHUSETTS

GDH	GDH	--
DESIGNED	DRAWN	CHECKED

SCALE 1"=250'

DATE MAR. 23, 2010

PROJECT NO. 3926-01

FIG. 7

SHEET NO.

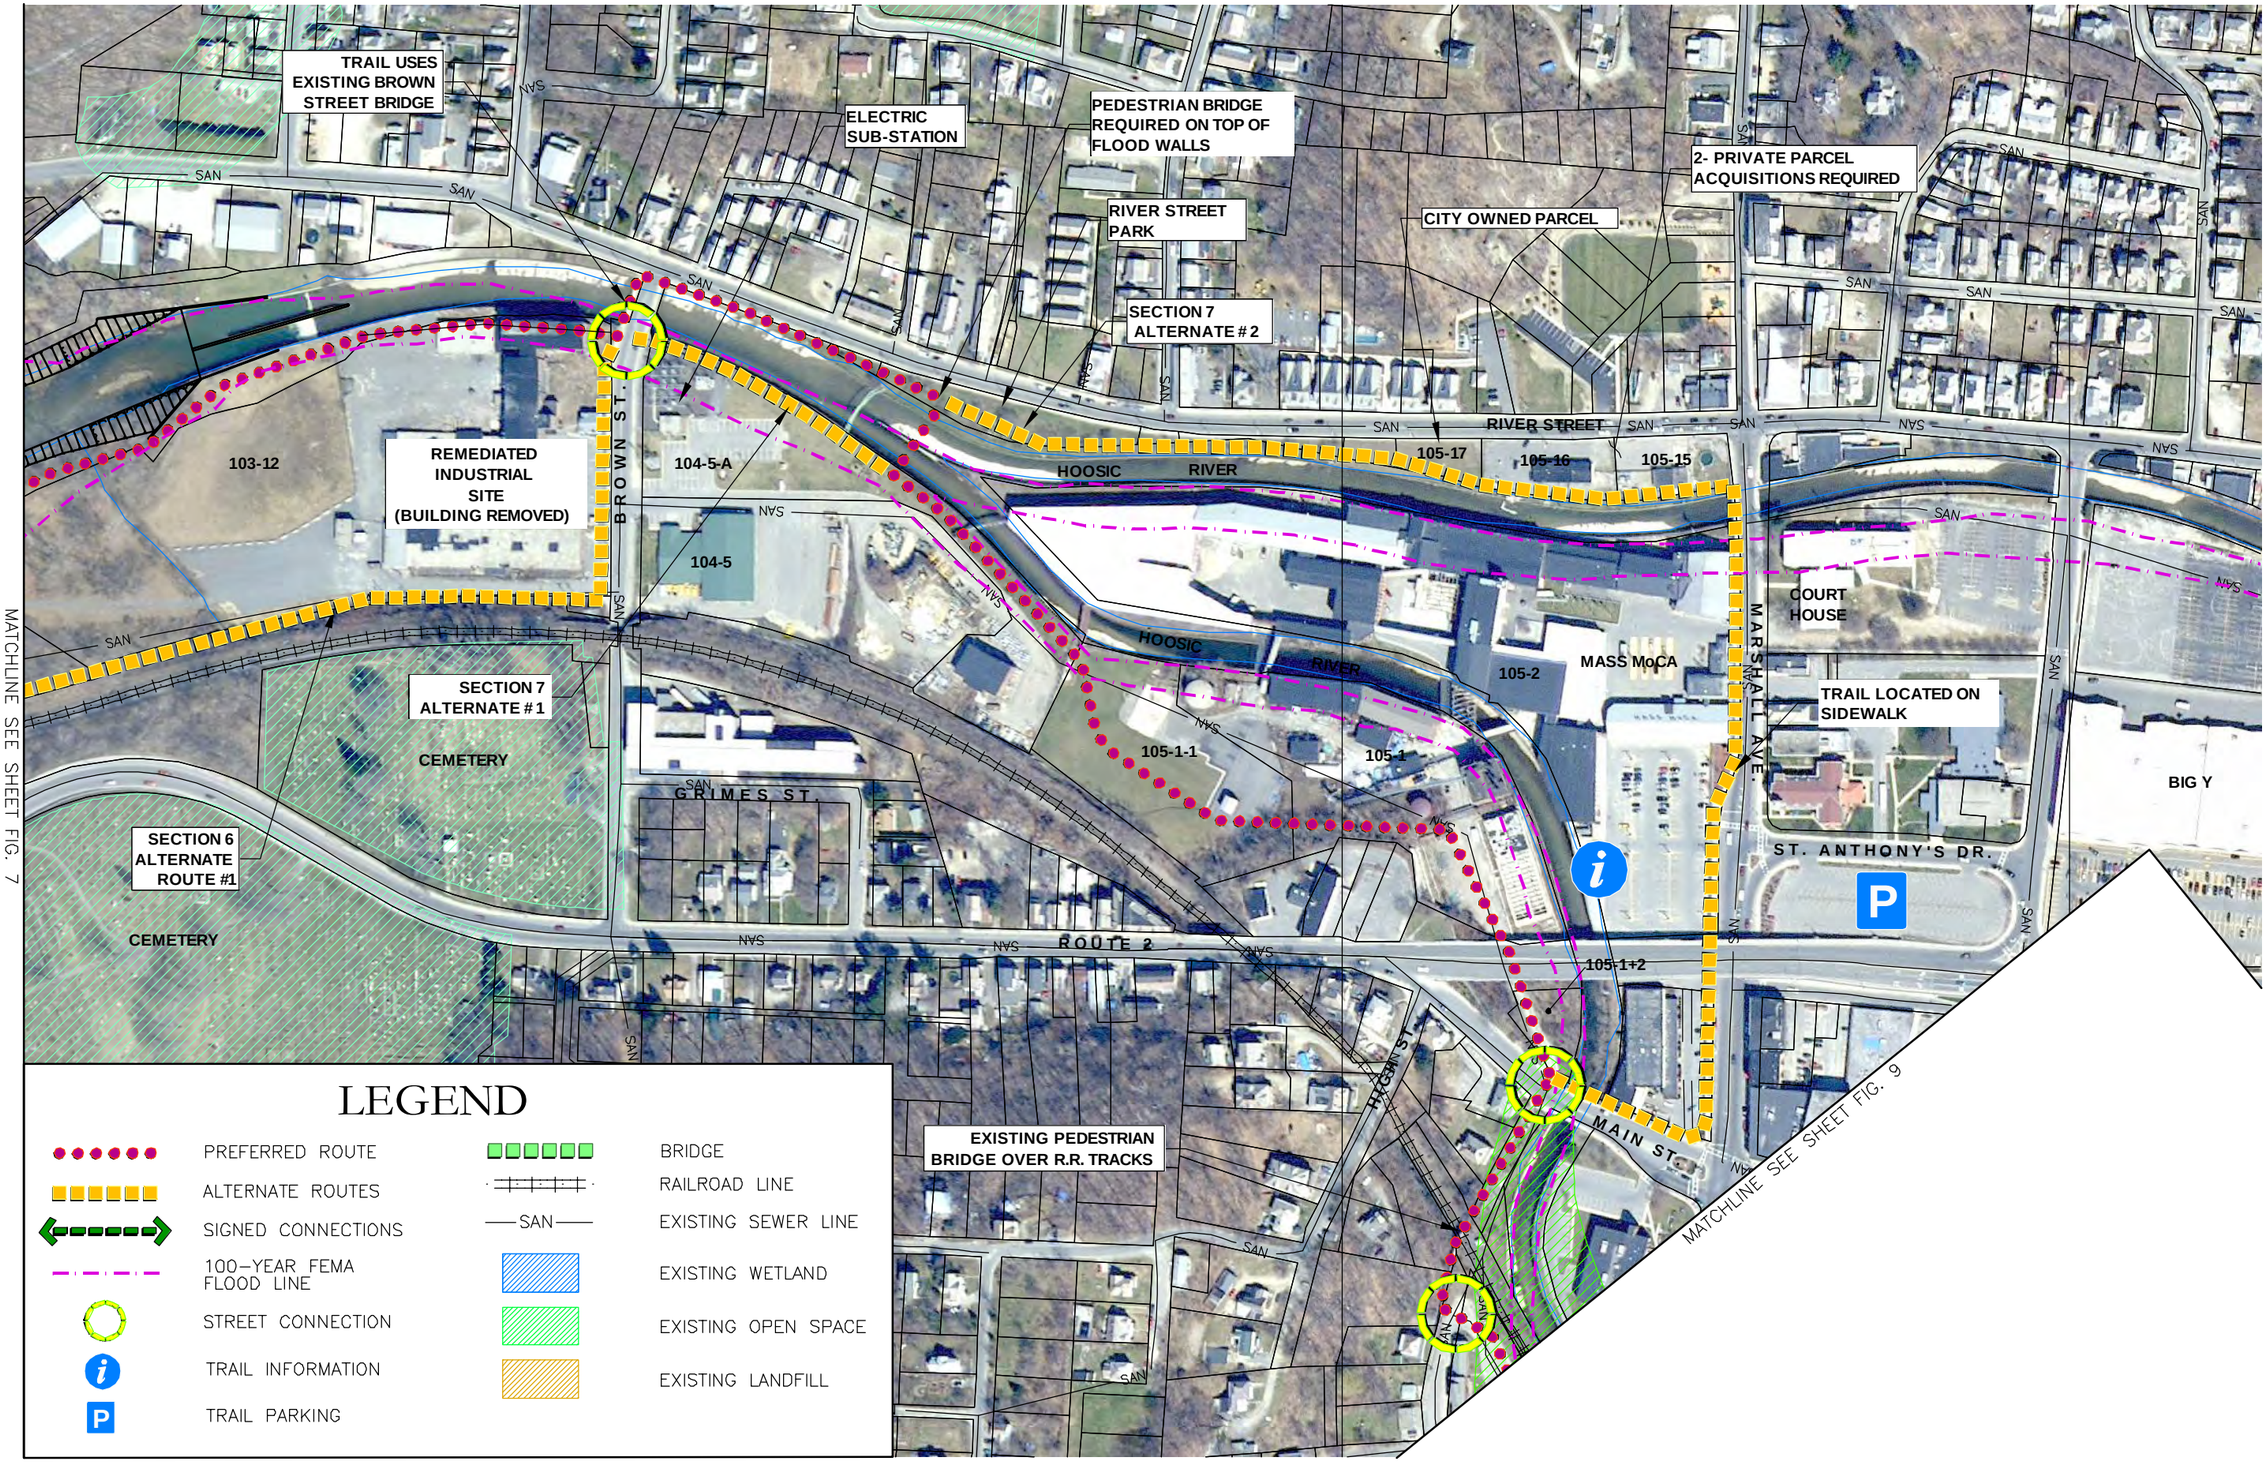

N
W E
S

Engineering, Landscape Architecture and Environmental Science
MILONE & MACBROOM®
99 Realty Drive
Cheshire, Connecticut 06410
(203) 271-1773 Fax (203) 272-9733
www.miloneandmacbroom.com

REVISIONS

FIGURE 8
MOHAWK BICYCLE / PEDESTRIAN TRAIL FEASIBILITY AND INVESTMENT STUDY
NORTH ADAMS & WILLIAMSTOWN, MASSACHUSETTS

DESIGNED	DRAWN	CHECKED
GDH	GDH	--

SCALE 1"=250'
DATE MAR. 23, 2010
PROJECT NO. 3926-01

FIG. 8
SHEET NO.

Engineering
Landscape Architecture
and Environmental Science
MILONE & MACBROOM®
99 Realty Drive
Cheshire, Connecticut 06410
(203) 271-1773 Fax (203) 272-9733
www.miloneandmacbroom.com

REVISIONS

FIGURE 9
MOHAWK BICYCLE / PEDESTRIAN TRAIL
FEASIBILITY AND INVESTMENT STUDY
NORTH ADAMS & WILLIAMSTOWN,
MASSACHUSETTS

XXX	XXX	--
DESIGNED	DRAWN	CHECKED

SCALE 1"=250'

DATE MAR. 23, 2010

PROJECT NO. 3926-01

FIG. 9
SHEET NO.